Front Elevation

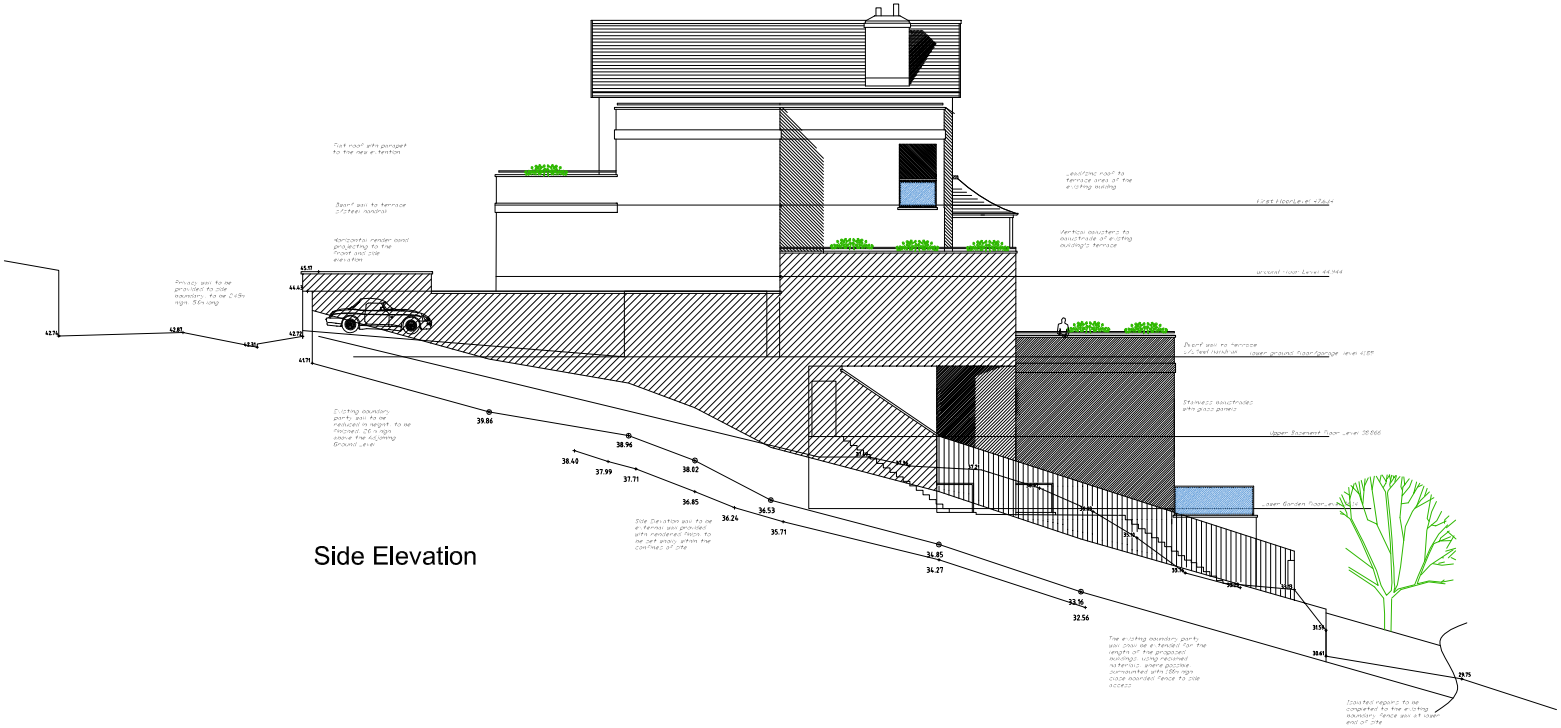

Side Elevation

REV J (2007.06.27) LEVELS ADJUSTED AND WINDOWS CORRECTED
REV G (2007.02.13) PARTY WALL INFORMATION ADDED
REV F (2007.02.07) REVISED PARAPET
REV E (2007.01.30) REVISED TO FLAT ROOF
REV D (2007.01.29) SCHEME FOR REDUCED NUMBER OF STORIES
REV C (2007.01.16) SCHEME FOR REDUCED ROOF LINE
REV B (2007.01.09) SCHEME FOR REDUCED VOLUME

Brian Godfrey
Richmond House
20 Fore Street
Teignmouth
Devon TQ14 8DU
tel. 01626 778892 fax. 01626 774670
Architects, Surveyors, Planning Consultants

Project
HOTEL ROSELANDS,
TORQUAY

Title
ELEVATIONS 1

Scale 1:100	Drawn AS
Date SEPT. 2006	Checked
Project No 0419-06	Drg. No WD9