Rear Elevation

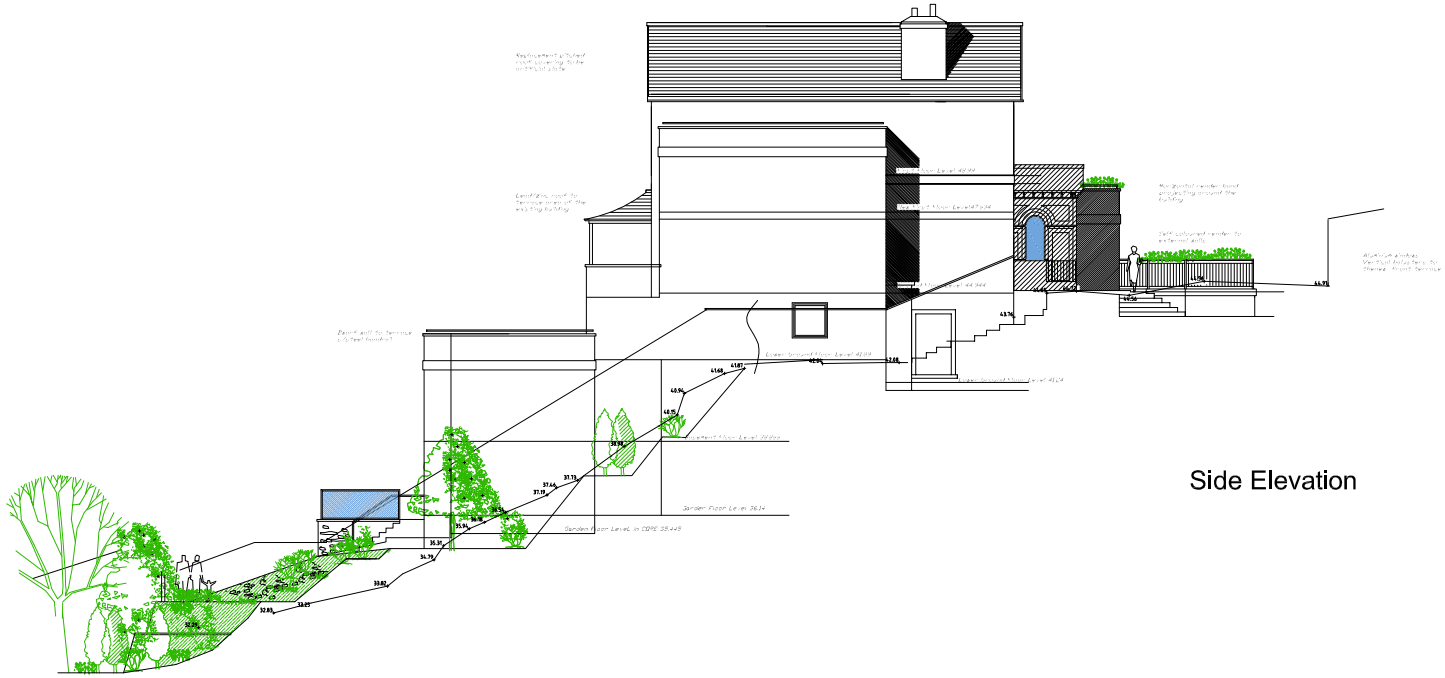

Side Elevation

REV J (2007.06.27) LEVELS ADJUSTED AND WINDOWS CORRECTED
REV G (2007.02.07) REVISED PARAPETAND REAR ELEVATION
REV F (2007.02.05) REVISED REAR ELEVATION
REV E (2007.01.30) REVISED TO FLAT ROOF
REV D (2007.01.29) SCHEME FOR REDUCED NUMBER OF STORIES
REV C (2007.01.16) SCHEME FOR REDUCED ROOF LINE
REV B (2007.01.09) SCHEME FOR REDUCED VOLUME

Brian Godfrey
Richmond House
20 Fore Street
Teignmouth
Devon TQ14 8DU
tel. 01626 770592 fax. 01626 774870
Architects, Surveyors, Planning Consultants

Project
HOTEL ROSELANDS,
TORQUAY

Title
ELEVATIONS 2

| | |
|---|---|
| Scale 1:100 | Drawn AS |
| Date SEPT 2006 | Checked |
| Project No 0419-06 | Dwg No WD10 |
| | Rev J |