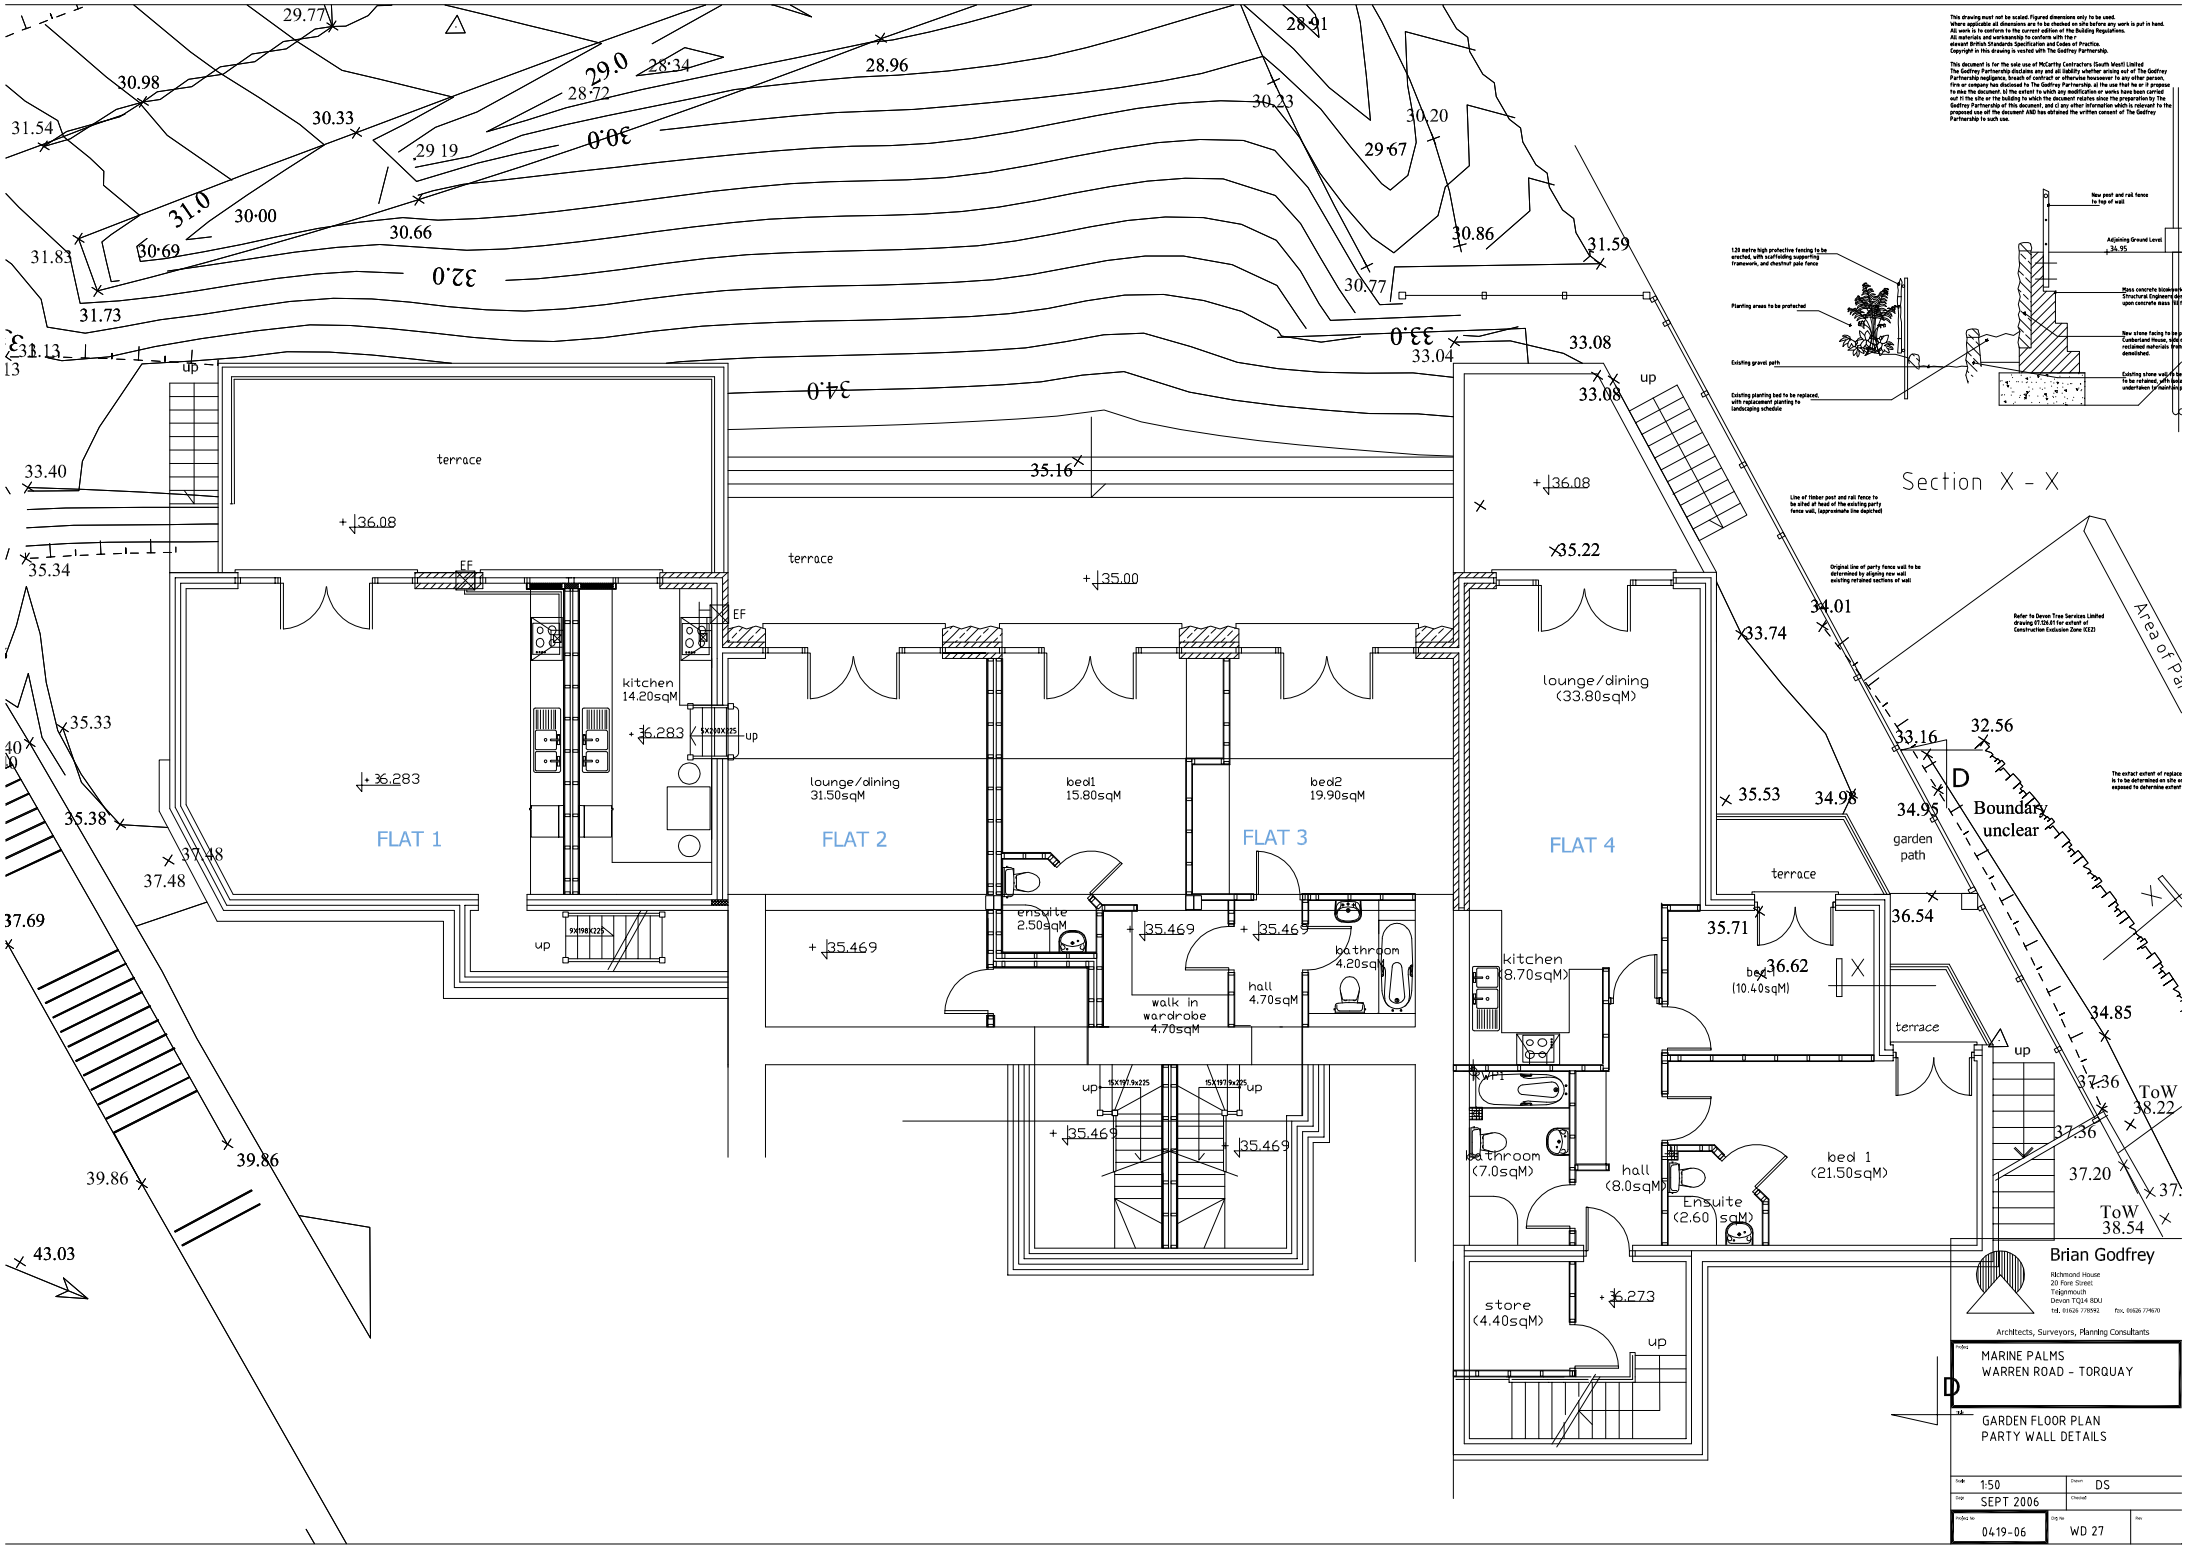
terrace
kitchen
14.20sqM
FLAT 1
lounge/dining
31.50sqM
bed1
15.80sqM
bed2
19.90sqM
FLAT 2
FLAT 3
ensuite
2.50sqM
bathroom
4.20sqM
hall
4.70sqM
walk in
wardrobe
4.70sqM
lounge/dining
(33.80sqM)
FLAT 4
kitchen
(8.70sqM)
bed
(10.40sqM)
bathroom
(7.0sqM)
hall
(8.0sqM)
Ensuite
(2.60 sqM)
bed 1
(21.50sqM)
store
(4.40sqM)
garden
path
Boundary
unclear
Section X - X
Brian Godfrey
Architects, Surveyors, Planning Consultants
MARINE PALMS
WARREN ROAD - TORQUAY
GARDEN FLOOR PLAN
PARTY WALL DETAILS
1:50
DS
SEPT 2006
0419-06
WD 27